IN FAVOR OF
DING ASSOCIATION
64 PAGE 218–219
, GEORGIA RECORDS

ERTY SUBJECT TO

ANSPORTATION DRAINAGE EASEMENT
PAGE 277–278
EORGIA
MPANY EASEMENT
AND MAINTENANCE OF POWER LINES
PAGE 92
EORGIA
MPANY EASEMENT
AND MAINTENANCE OF POWER LINES
PAGE 188
EORGIA

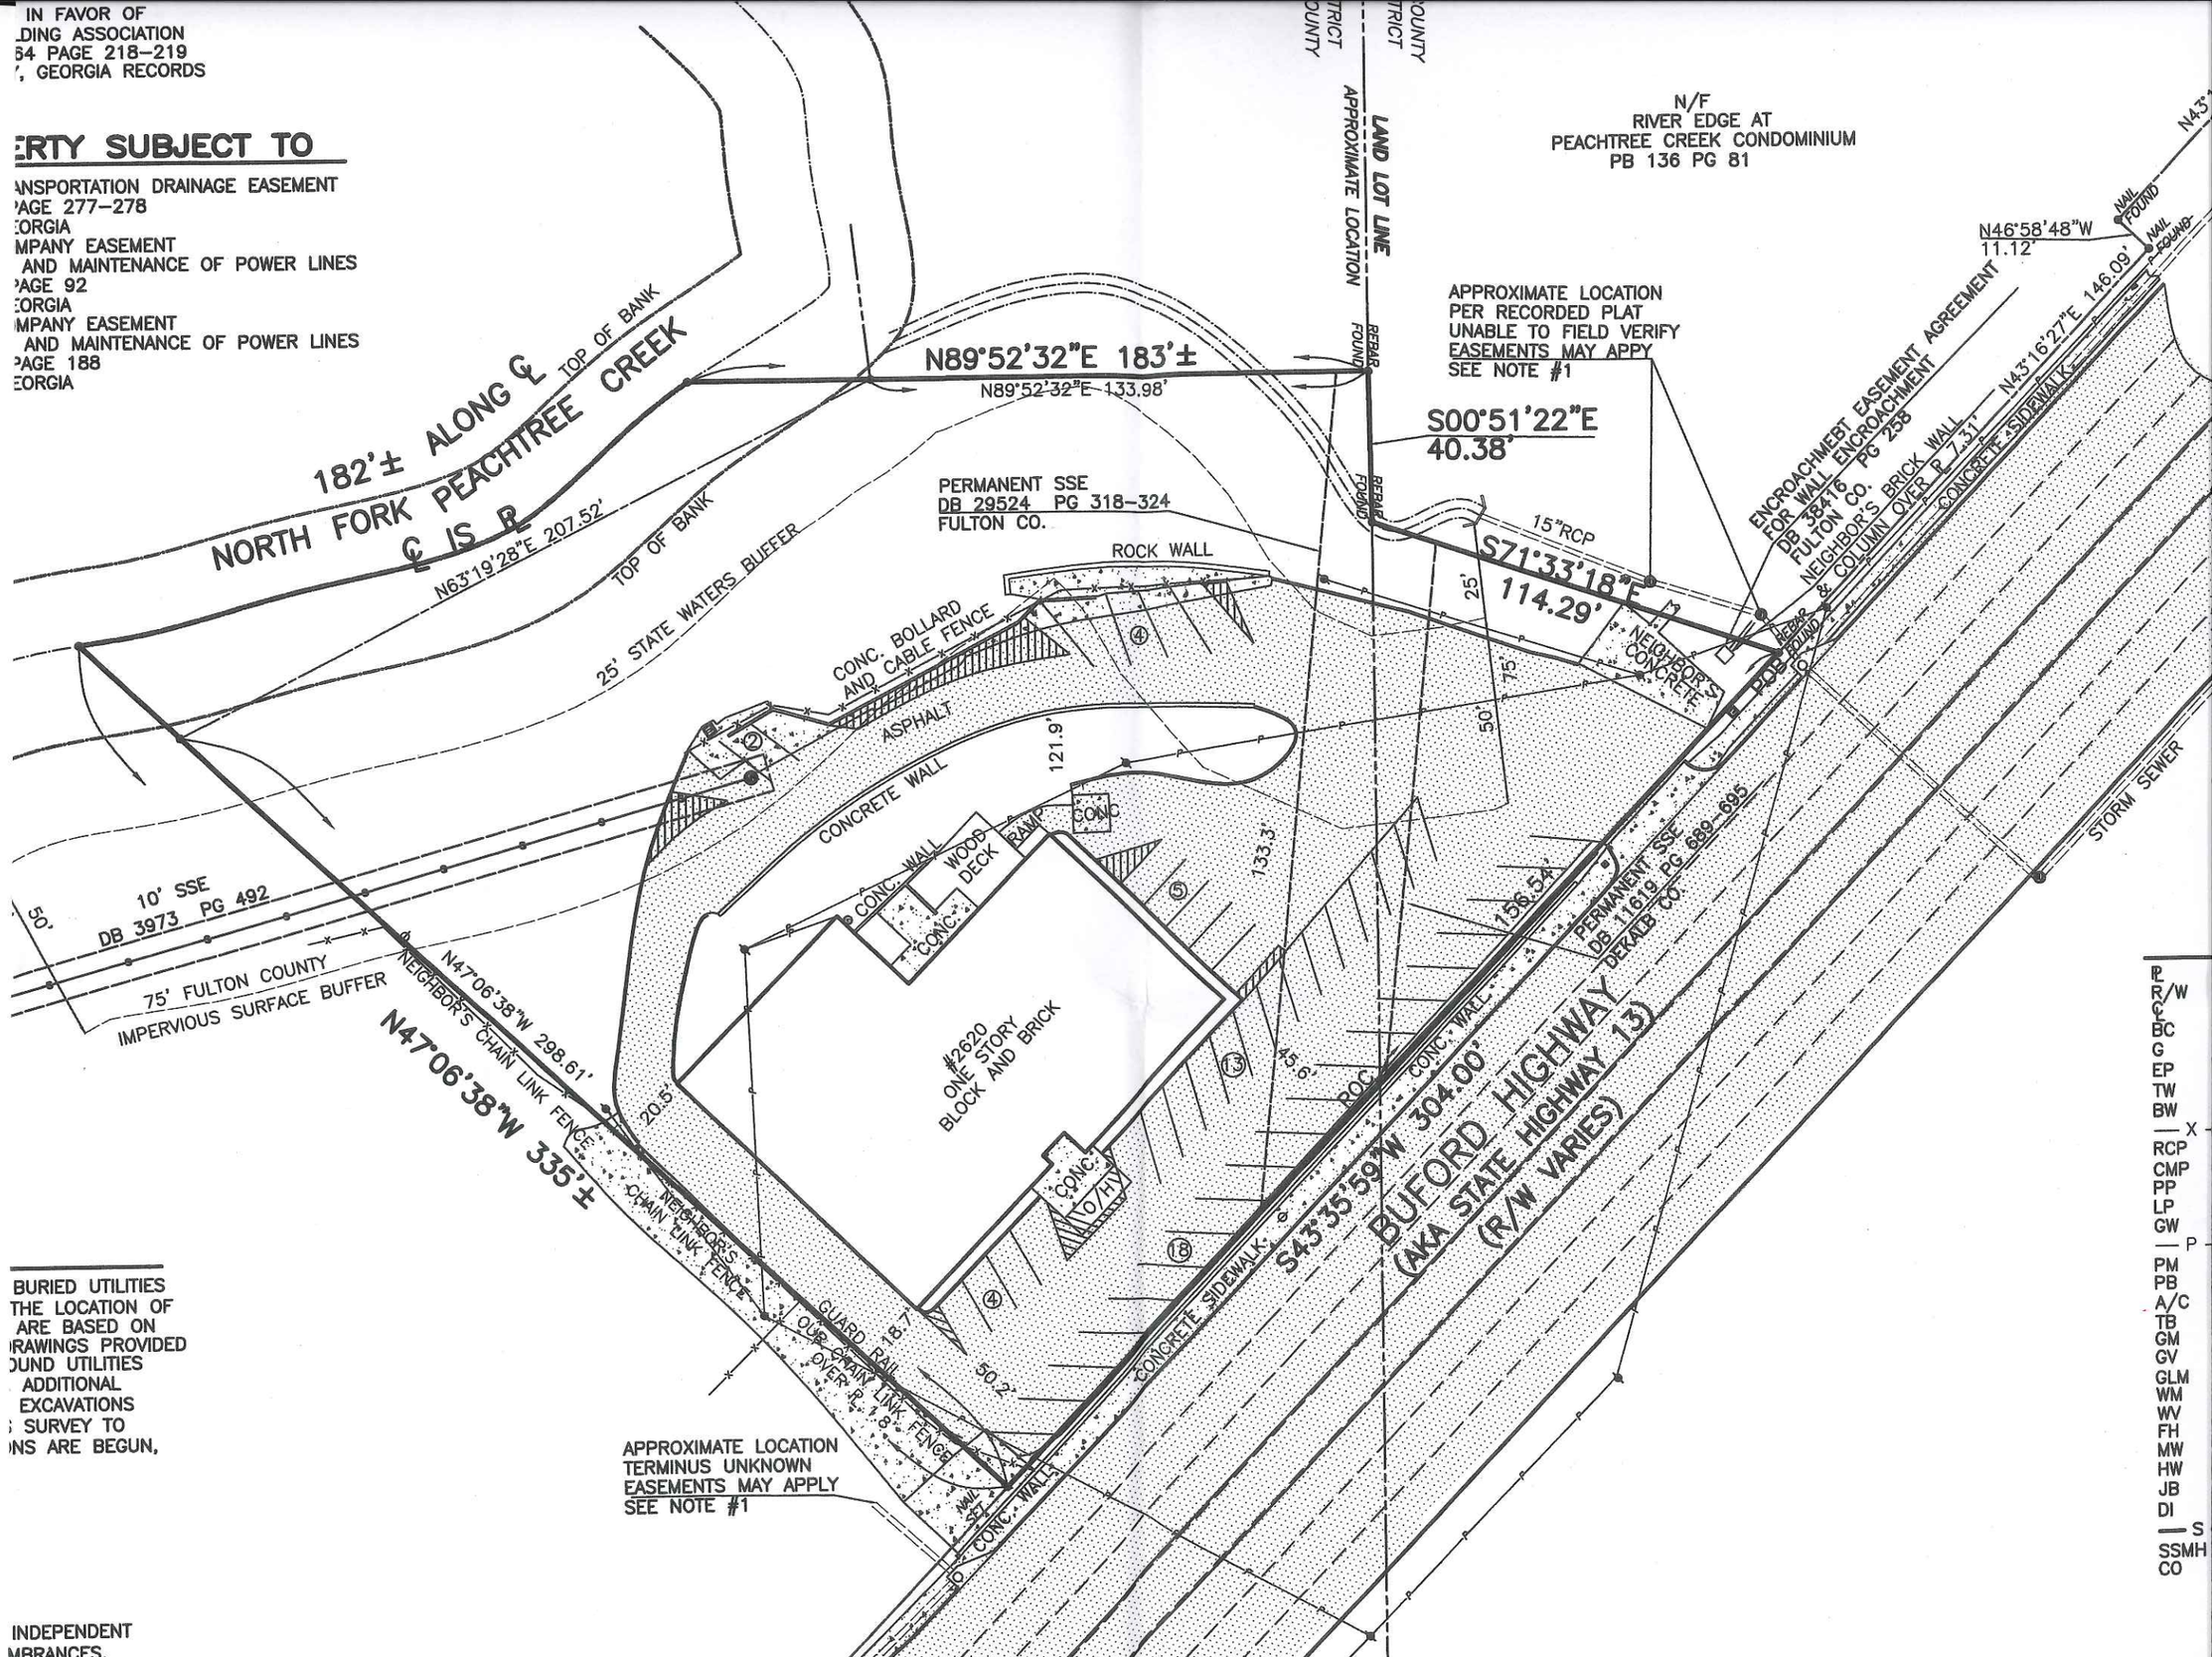

BURIED UTILITIES
THE LOCATION OF
ARE BASED ON
RAWINGS PROVIDED
OUND UTILITIES
ADDITIONAL
EXCAVATIONS
SURVEY TO
NS ARE BEGUN,

INDEPENDENT
MBRANCES.

PL
R/W
℄
BC
G
EP
TW
BW
— X —
RCP
CMP
PP
LP
GW
— P —
PM
PB
A/C
TB
GM
GV
GLM
WM
WV
FH
MW
HW
JB
DI
— S —
SSMH
CO